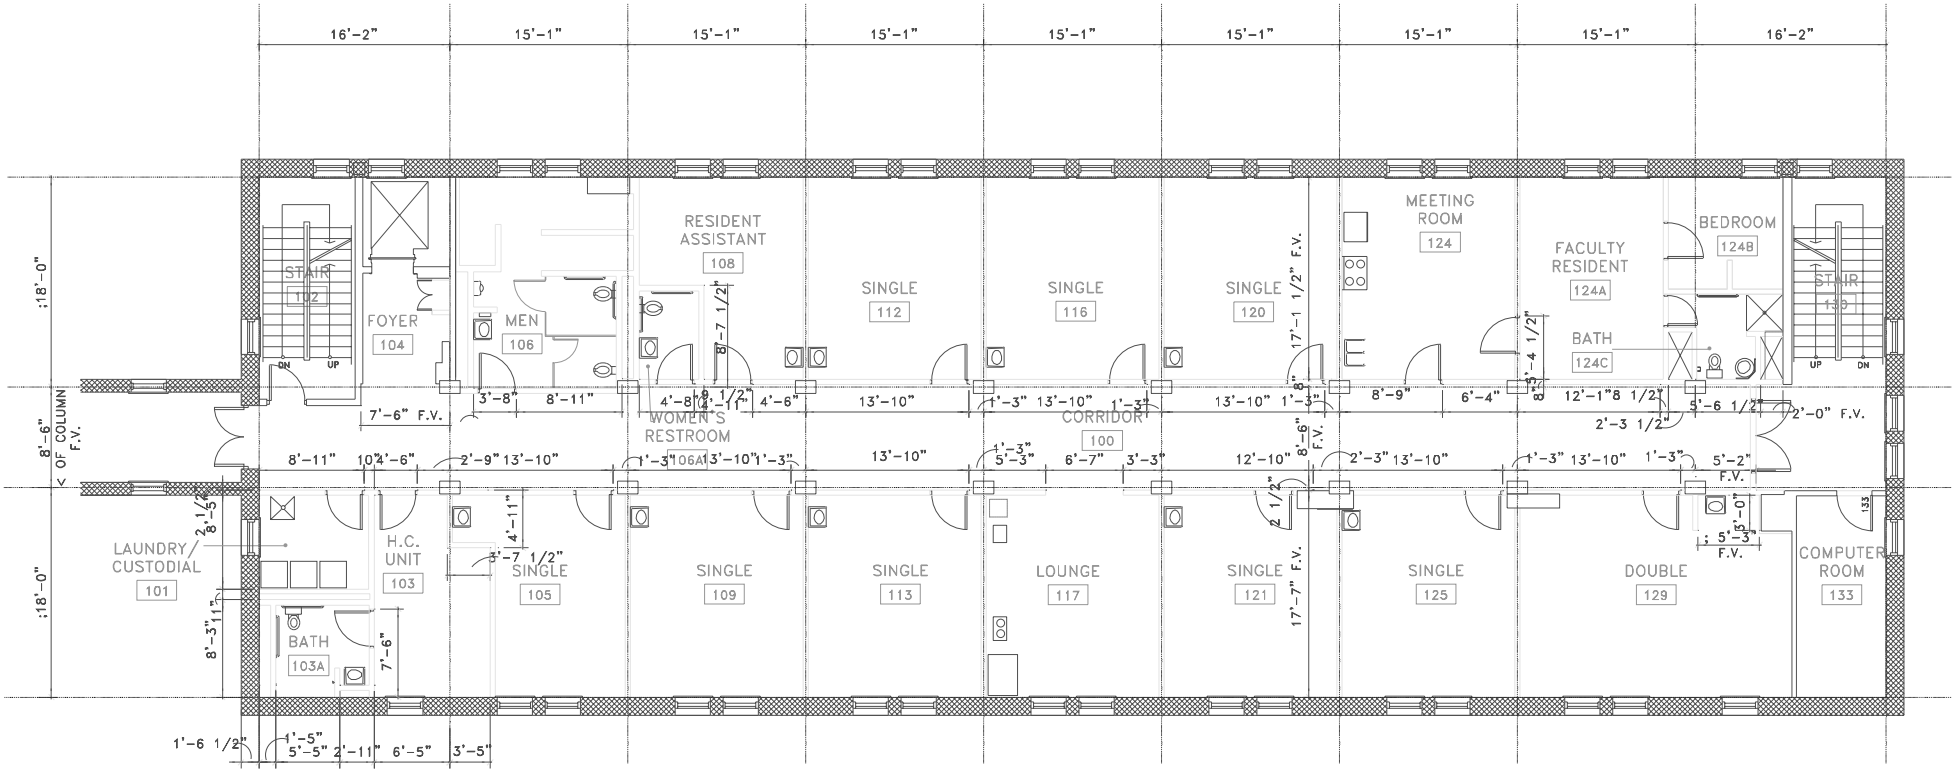

BENET HALL

1 FIRST FLOOR PLAN

SCALE: 1/16"=1'-0"

NORTH